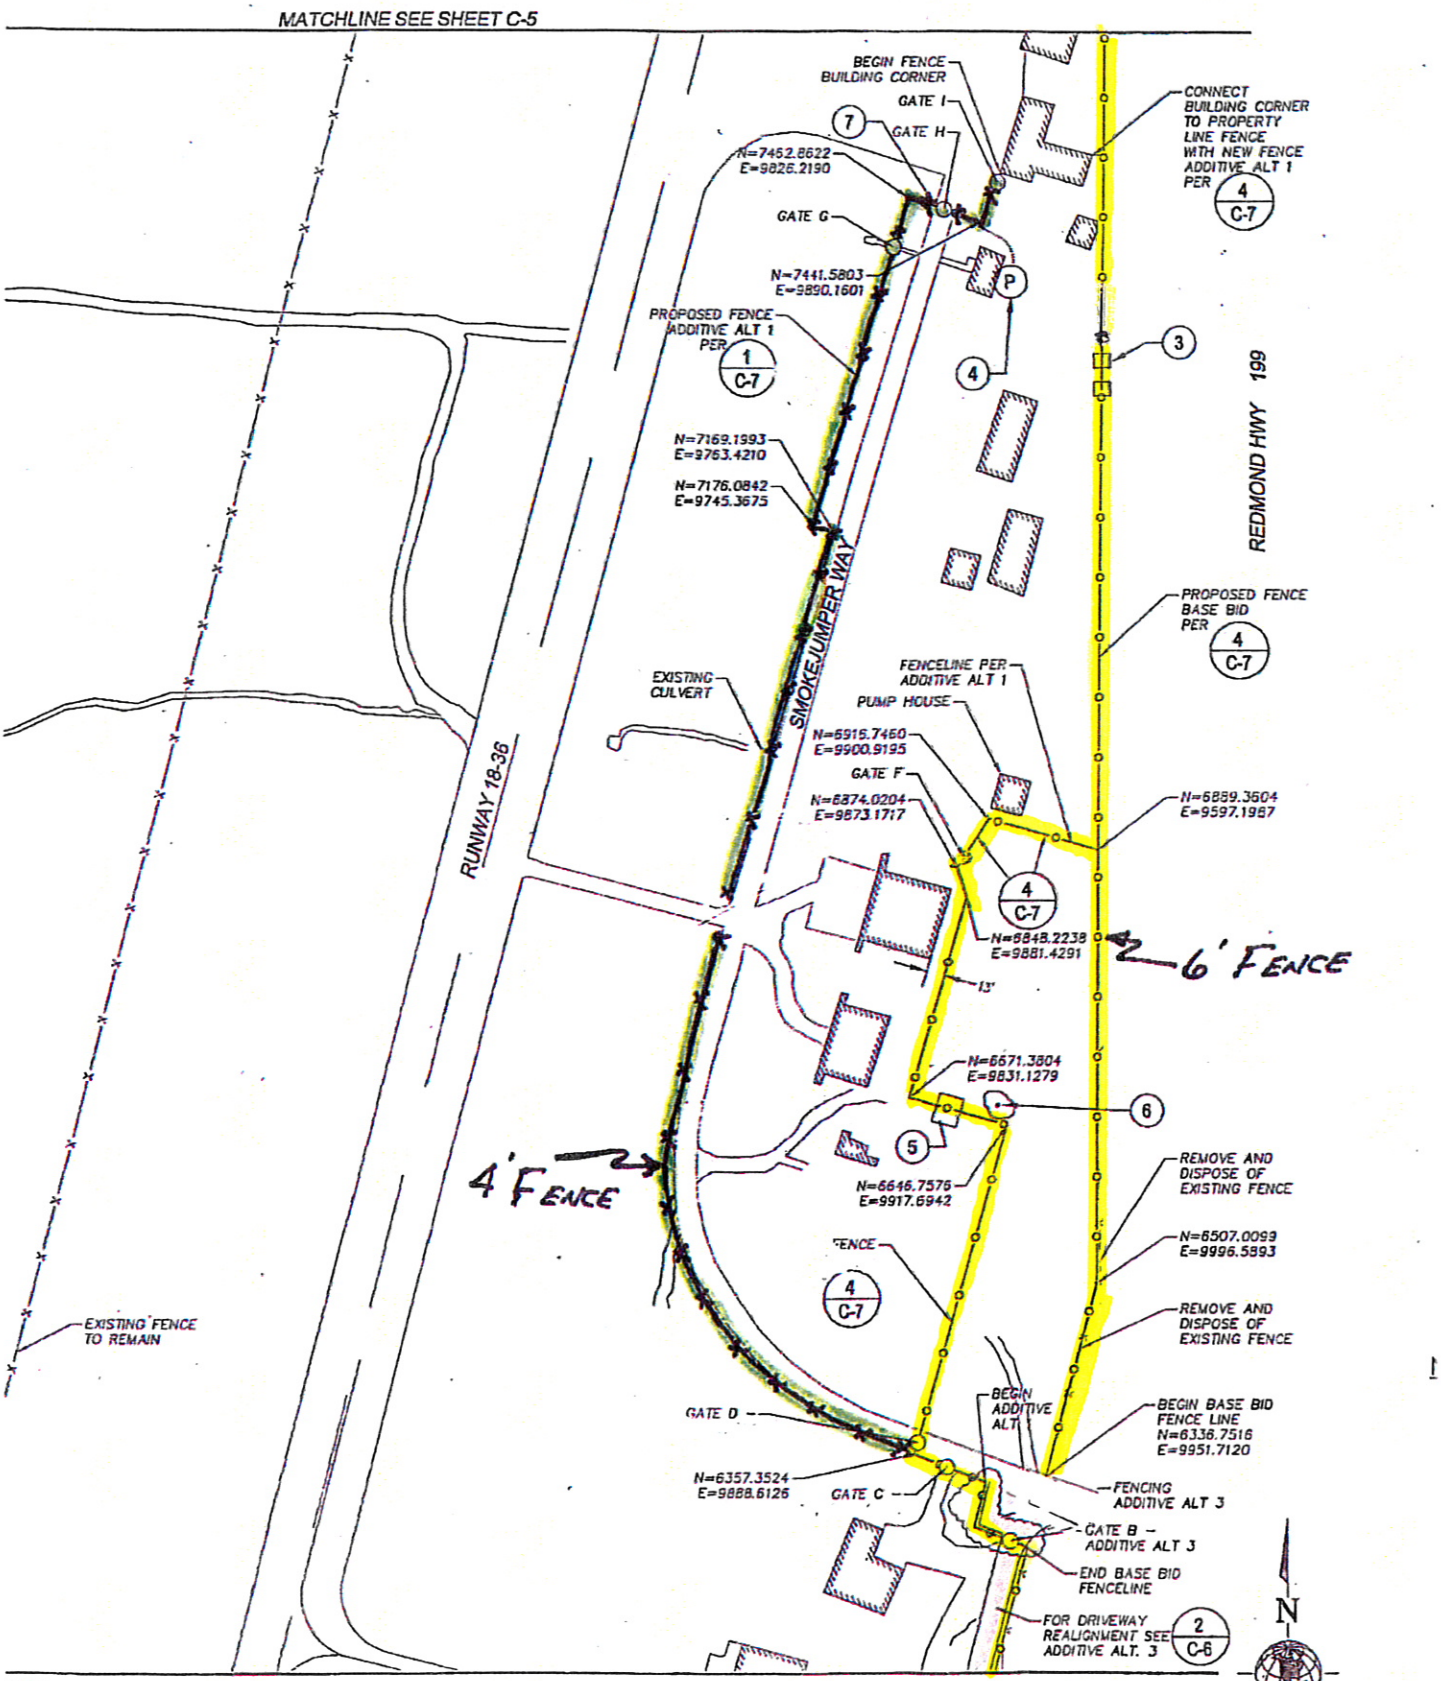

ET C-3

FENCING LAYOUT 1 C-4
SCALE: 1"=80'

6' FENCE

4' FENCE